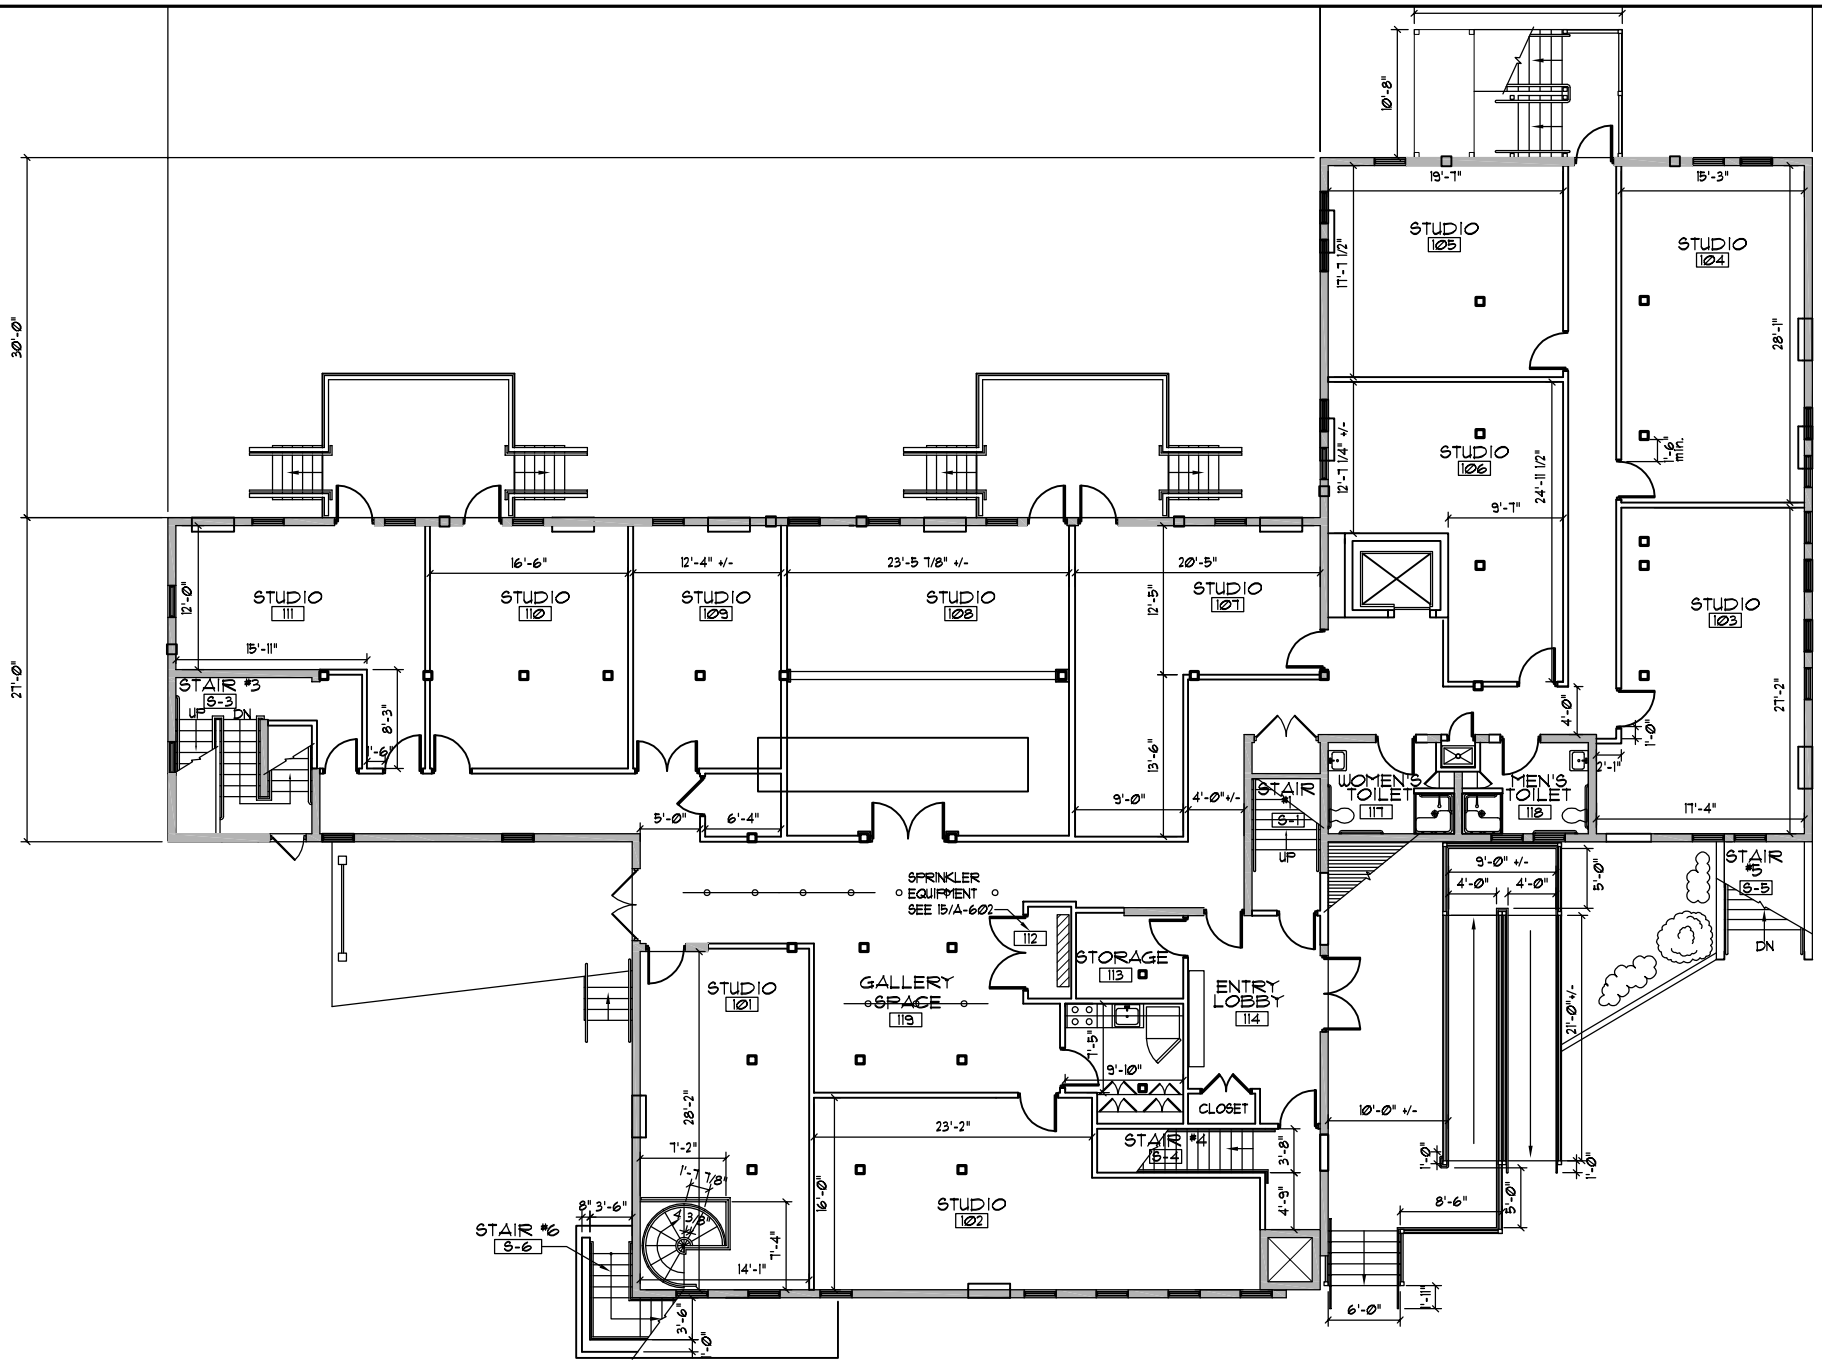

BEACON ARCHITECTURAL
A S S O C I A T E S
145 South Street
Boston, MA 02111-2802
phone 617/ 357-7171
fax 617/ 357-1832
www.beaconarch.com

DATE: 01-09-2008

SCALE: 1/16"=1'-0"

BAA#: 07-802

Needham Cultural Center

Gorse Mill Studios

31 Thorpe Road Needham, MA

First Floor Plan

INFO.:

1st